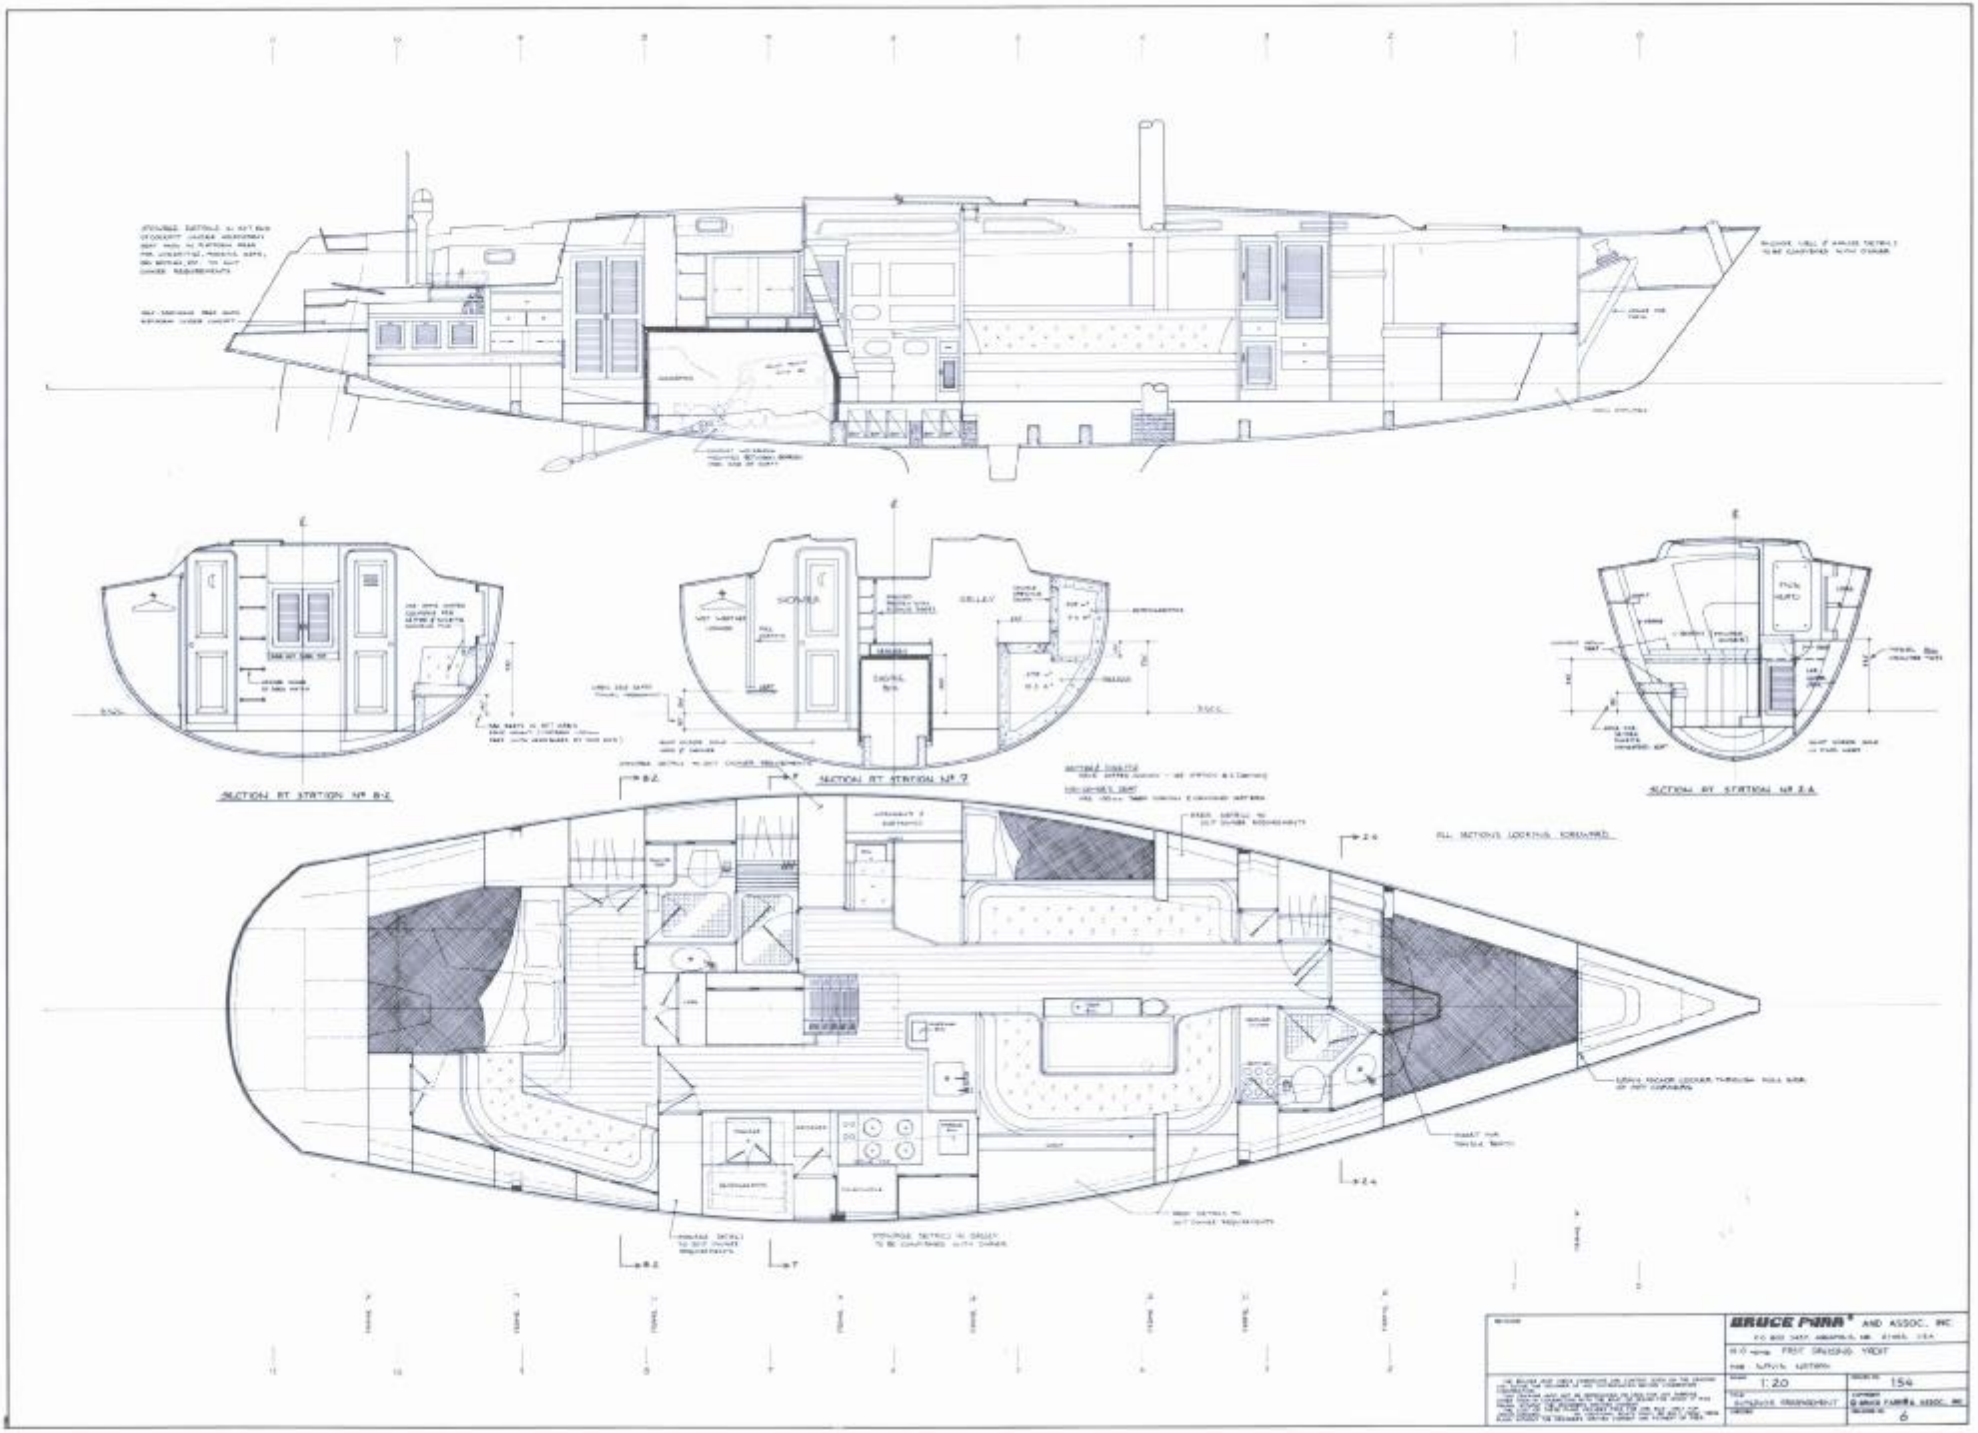
SECTION AT STATION Nº 8-2
SECTION AT STATION Nº 7
SECTION AT STATION Nº 2-A
ALL SECTIONS LOOKING FORWARD
BRUCE PARR AND ASSOC. INC.
1:20
154
6